छत्तीसगढ़ राज्य सहकारी दुग्ध महासंघ मर्यादित

ग्राम–उरला, पो – बी0एम0वाय0 चरोदा,जिला–दुर्ग, छ0ग0

कमांक/510 /छगदुमस/क्रय/2026 दिनांक–08.05.2026

।।स्टोर रूम निर्माण कार्य हेतु निविदा सूचना–द्वितीय।।

छत्तीसगढ़ राज्य सहकारी दुग्ध महासंघ मर्यादित द्वारा मुख्य डेयरी संयंत्र, उरला में स्टोर रूम निर्माण कार्य हेतु निविदा आमंत्रित की जाती है, जिसकी निविदा जमा करनें की अंतिम तिथि–25.05.2026 निर्धारित है, ईच्छुक निविदाकार निविदा प्रपत्र दुग्ध महासंघ की वेबसाइटः–www.cgcoopdairyfed.in से प्राप्त कर सकतें है।

प्रबंध संचालक

छत्तीसगढ़ राज्य सहकारी
दुग्ध महासंघ मर्यादित
ग्राम–उरला, पो–बी.एम.वाय. चरोदा, जिला–दुर्ग, छ.ग.
क्रमांक/510/छगदुमस/क्रय/2026 दिनांक 08/05/2026

स्टोर रूम निर्माण कार्य हेतु निविदा सूचना–द्वितीय

छत्तीसगढ़ राज्य सहकारी दुग्ध महासंघ मर्यादित द्वारा मुख्य डेयरी संयंत्र, उरला में स्टोर रूम निर्माण कार्य हेतु निविदा आमंत्रित की जाती है, जिसकी निविदा जमा करने की अंतिम तिथि 25.05.2026 निर्धारित है, ईच्छुक निविदाकार निविदा प्रपत्र दुग्ध महासंघ की वेबसाइट www.cgcoopdairyfed.in से प्राप्त कर सकते हैं।

प्रबंध संचालक

SAMVET SHIKHER-RAIPUR -09.05.2026

CHHATTISGARH STATE COOPERATIVE DAIRY FEDERATION LIMITED
(ISO 22000:2005 Certified)
Email: purhcase@devbhog.org Website: www.cgcoopdairyfed.in

CGCDF/PUR/Store Room/510 **Date: -08.05.2026**

Tender Notice for Store Room Construction Work-II

Sealed tenders are invited from the eligible bidders registered in C.G. Govt. Public Works Department for Store Room Construction Works at Urla Dairy Plant as detailed below:-

SN	Name of the Works	QTY	Dimension	Estimated Cost Rs. (In Lakh)	Amount EMD(Rs.)	Work Description	Work Period
1	Store Godown for Ghee other Milk Product & Packing Materials	01 Job	31.10x10.50x3.20 mtr	20.90	Rs. 45000/-	As per attached BOQ-Pg No-11 to 14	90 Days
2	Store Godown for SMP	01 Job	21.30x7.00x7.80 mtr	14.79	Rs. 30000/-	As per attached BOQ-Pg No-16 to 19	90 Days

Last date and time for received of tender documents is **25-05-2026** up to **02.00 PM** and will open on same date at **03.00PM**.

Cost of tender form Rs.2000.00/- and EMD of Rs. 45,000.00& 30,000.00 should be submitted through NEFT/RTGS to bank account as per below mentioned details.

Bank Details: Bank Name: State Bank of India
Account No. : 10822704894
IFSC Code: SBIN0000461
Branch: Main Branch Raipur

Note: Tenderers will have to send email containing UTR/Transaction receipt for tender fee & EMD to email ID purhcase@devbhog.org before due date & time of tender submission.

The detailed tender may be download from website: **www.cgcoopdairyfed.in**

Address: - Managing Director -CGCDF- Plant- Urla, BMY CHARODA, Distt- Durg CG-490025.

MANAGING DIRECTOR

Head office & Postal Address.
CHHATTISHGARH RAJYA SAHAKARI DUGDH MAHASANGH MARYADIT
URLA-BMY, CHARODA, DIST:-DURG-490025.

CHHATTISHGARH RAJYA SAHAKARI DUGDH MAHASANGH MARYADIT
(ISO 22000:2005 Certified)
Email: purhcase@devbhog.org Website: www.cgcoopdairyfed.in

CGCDF/PUR/Store Room/510 **Date: -08.05.2026**

INDEX

Description	Page no
Publication Notice	01
Details of Tender Notice	02
Index	03
Bid Time and Schedule	04
General Terms and conditions – Schedule –I	05 -08
Tenderer's Details- Schedule –II	09
Financial Offer Format- Schedule –III	10
Scope of Works Schedule with BOQ -IV	11-20
Pre Integrity Pact	21-24

Managing Director
Chhattisgarh Rajya Sahakari Dugdh Mahasangh
Maryadit, Urla, Durg

CHHATTISHGARH RAJYA SAHAKARI DUGDH MAHASANGH MARYADIT
(ISO 22000:2005 Certified)
Email: purhcase@devbhog.org Website: www.cgcoopdairyfed.in

CGCDF/PUR/Store Room/510 **Date: -08.05.2026**

BID TIME AND SCHEDULE

Sr. No.	CGCDF Stage	Tenderer stage	Start Date & Time	Last Date & Time
1	Tender publication in newspaper	Process	……..	-
2	-	Tender Form to be downloaded from web site www.cgcoopdairyfed.in	**09.05.2026 From 11.00 AM**	**Till such time/ date such that the tender is received before the scheduled date and time.**
3		Last date and Time for receipt of Documents with Tender form fees and EMD at Raipur CG office of CGCDF through Registered/Speed post/Courier.	-	**25.05.2026 up to 02.00 PM.**
4	Opening of Tender	-	-	**25.05.2026 at 03.00 PM.**
5	Venue for Opening of Tender	**CHHATTISGARH RAJYA SAHAKARI DUGDH MAHASANGH MARYADIT DAIRY PLANT URLA B.M.Y. CHARODA DIST. DURG (C.G.) 490025**		

NOTE.:- CHHATTISGARH RAJYA SAHAKARI DUGDH MAHASANGH MARYADIT DAIRY PLANT URLA B.M.Y. CHARODA DIST. DURG (C.G.) 490025 is situated on Great Eastern Highway about 18 KM away from Raipur the capital city of CHHATTISGARH towards Durg Chhattisgarh, with half K.M. diversion.

Managing Director

SCHEDULE - I

General Terms & Conditions for tender submission & Work details

Tender Ref.: CGCDF/PUR/Store Room/510 **Date: -08.05.2026**

Chhattisgarh Rajya Sahakari Dugdh Mahasangh Maryadit, Urla, Durg (CGCDF), an ISO certified cooperative organization, invites Sealed tenders from the eligible bidders registered in any C.G. Govt. works department for Store Room Construction at Urla Dairy Plant.

Chhattisgarh Rajya Sahakari Dugdh Mahasangh Maryadit, Urla, Durg reserves the right to accept or reject any or all tenders, which in their opinion justify such actions, without further explanation to the tenderers.

1.0 **Scope of Work:-**

The bidder shall have to quote rate and work will be done as per detailed specifications given in the schedule –IV(BOQ)

2.0 **Required qualification of the bidder:-**

The bidder must have:-

1. **Registration in CGPWD**
2. **Registration for GST**
3. **Valid & active PAN issued by I.T. Department.**
4. **I.T. return for the last 03 financial years(2022-23, 2023-24 &2024-25)**
5. **Experiences- Successfully completed minimum Rs.10 Lakh civil works single order in at least two organizations(Govt./PSU/ Corporation) in last 05 F.Y. along with completion certificate.**
   The bidder must attach self attested the documentary proof for all the above criteria.

3.0 **DECLARATION :**

The submission of a tender by a tenderer implies that he/she has read the notice and conditions of the tender and the terms and conditions of contract and has made himself/herself aware of scope and specifications of the supplies to be made and the destination where the supplies have to be made and satisfied himself/herself regarding the quality and specifications of the articles.

4.0 The tender should be sent by **Registered/ Speed post/Coriour**. So as to reach the Managing Director , Chhattisgarh Rajya Sahakari Dugdh Mahasangh Maryadit, PO BMY Charoda, Urla, Durg -490025 (CG) on or before the scheduled time and date. Chhattisgarh Rajya Sahakari Dugdh Mahasangh Maryadit, Urla, Durg, shall not be responsible for any postal delay.

4.1 Individuals signing on the tender and other related documents must specify in which capacity of the firm he/ she has signed the documents.

4.2 The tenderer(s) should clearly state in their offer the address, telephone, fax, e-mail, & GST No. Any change in the address should immediately be communicated to the Managing Director, Chhattisgarh Rajya Sahakari Dugdh Mahasangh Maryadit, Urla, Durg, and correspondence thereafter will be made at the changed address.

4.3 Negligence on the part of tenderer in filling the tender form offers him/her no right to withdraw tender after it has been opened.

4.4 The acceptance of the tender and award of the purchase order will be the sole right of the Managing Director, Chhattisgarh Rajya Sahakari Dugdh Mahasangh Maryadit, Urla, Durg,. who does not bind him self to accept a tender in whole or in part or reject any or all the tenders received without assigning any reasons and no explanation can be demanded of the cause of rejection of the tender by any tenderer.

4.5 The tenderers should send their offers along with the specifications, necessary drawing (if required) which will form the basis of their offer and is an integral part thereof.

4.6 The Managing Director, CGCDF reserves the right to place order for whole requirement with any tenderer or split the orders among one or more tenderers or not to purchase at all any item even after rate approval.

4.7 The tenderers should submit the tender in the enclosed rate offer only in schedule-III The conditional tenders are liable to be rejected.

4.8 No person or firm is permitted to submit more than one tender under different names.

4.9 Each page of the tender and its enclosure should be signed at the bottom by the tenderer.

4.10 The tenderer shall not sublet the contract or assign to any other party or parties, the whole or any portion of the contract.

4.11 Tenderer shall fill all the details of the unit in the enclosed form- A in schedule-II.

5.0 **Tender Fees:-**

Tender Fees is Rs. 2000/- to be paid electronically through NEFT/RTGS.

Bank Details: Bank Name: State Bank of India
Account No. : 10822704894
IFSC Code: SBIN0000461
Branch: Main Branch Raipur

6.0 **EARNEST MONEY DEPOSIT**

EMD of Rs. 45000/-& 30000/- to be paid electronically through NEFT/RTGS

Bank Details: Bank Name: State Bank of India
Account No. : 10822704894
IFSC Code: SBIN0000461
Branch: Main Branch Raipur

6.1 Any tender which is not accompanied by Earnest Money deposit are liable to be rejected. Earnest money deposit of unsuccessful tenderers will be returned within 30 days from the date of opening of the tender. The earnest money deposit of the successful tenderers will be released on completion of work be within the stipulated period.

6.2 No interest will be paid on the earnest money for the period during which (the EMD) lies in deposit with Chhattisgarh Rajya Sahakari Dugdh Mahasangh Maryadit, Urla, Durg,

7.0 **PRICES**

7.1 Rate should be quoted for the work as per the specifications given in the schedule IV- according to the BOQ of the tender document.(Pg no-11 to20)

7.2 In case of any doubt as to the meaning of any of the terms & conditions or the specifications , the tendering firm may set forth the particulars there of and submit them to the Chhattisgarh Rajya Sahakari Dugdh Mahasangh Maryadit, Urla, Durg,, in writing that such doubts may be removed before submitting the tender.

7.3 The rates be quoted in figures and preferably no cuttings/overwriting in rates should be there in tender.

8.1 The tender should clearly specify quote rates are exclusive of **GST**.

8.2 Corrections, if any, in the tender should be noted over and signed at the places of each correction made.

9.0 **Penalty of Delays:-**

Penalty of delays as follow:-

Duration of delay (Works)	**Penalty**
Upto 15 days	1% cost of the unit.
Between 16 to 30 days	2% cost of the unit
Beyond 30 days	Upto 10% cost of the unit.

10.0 **Bidding Process**

11.1 The EMD, technical (Bidder Qualification) & financial bids are to be submitted in three separate sealed envelopes namely A, B, & C respectively.

11.2 The three envelops than have to be put inside a bigger sealed envelope D, super scribing "Envelop D bid for "Store Room Construction work at Urla Dairy Plant" with tender ref no **……** -& category , before…….(time)…….date.

These envelops will contain the document on follows.

- **Envelop (A) - EMD & Tender Fee**

a. Tender fee and EMD as per schedule III to (The Transaction details copy to be submitted for confirmation for the same.

b. This envelope 'A' will be super-scribed as "Envelop 'A' Tender Fee & EMD for Store Room Construction at Urla Dairy Plant.

- **Envelop 'B' Technical bids(Bidder Qualification)**

This envelop must contain the following –

a. A filled up sheet of as per check and self attested copies of the entire document as per point no-2.0.

b. This envelope "B" will be super scribed as envelop 'B' technical bid for relevant work and the total number of pages inside this envelop shall also be indicated.

- **Envelop 'C' financial bid**

a. The rate quoted in the prescribed format form 'B'.

b. The envelop 'C' will be super scriber as "Envelop" 'C' financial bid for ……

c. This should also indicate the total no. of pages inside the envelop .

d. All the pages submitted in all the three envelope –A,B,& C the bid along will the attached document should be signed by the authorized person of the bidder

11.3 Bid opening Process

- The bid will be opened on – **25.05.2026 at 03.00PM**
- The envelope 'A' will be opened first & and if required EMD in found correct, -envelope 'B' technical bid will be opened
- The bidders who fulfill all the technical criteria as required for technical bid will be eligible for opening their financial bid
- The representative of the bidders can also be present at the time of bid opening process if they want. However bid opening process shall not be stopped/halted/postpone in their absence

12.0 Agreement

The successful bidder shall be intimated after selection and invited for signing the Agreement.

13.0 PAYMENT

1. 90% payment in running bills as per "**Measurement Book"**.
2. Balance 10% payment which shall be after 6 months from the date of compilation of civil work.

.

14.0 TERMINATION OF CONTRACT

If any act of commission or ommission of a unit under contract brings Chhattisgarh Rajya Sahakari Dugdh Mahasangh Maryadit, Urla, Durg. Managing Director , Chhattisgarh Rajya Sahakari Dugdh Mahasangh Maryadit, Urla, Durg,shall be competent to debar/blacklist the unit from further business.

15.0 CONSEQUENCES OF BREACH OF AGREEMENT

If the firm under the contract commits breach of any of the conditions, it shall be lawful for the Managing Director , Chhattisgarh Rajya Sahakari Dugdh Mahasangh Maryadit, Urla, Durg,to cancel the contract.

16.0 DISPUTE ARBITRATION & FINAL AUTHORITY

16.1 It should be clearly understood that in the event of a successful tenderer failing to accept and execute the work order, then decision of the Manging Director, Chhattisgarh Rajya Sahakari Dugdh Mahasangh Maryadit, Urla, Durg,-490025 (CG), in this respect will be final and binding on the tenderer.

16.2 For all matters of dispute, the decision of the Managing Director, Chhattisgarh Rajya Sahakari Dugdh Mahasangh Maryadit, Urla, Durg,or a nominee appointed by him under Arbitration and Conciliation Act. 1996 shall be final and binding on all the concerned.

16.3 For all disputes, the venue for legal course shall be at Raipur.

16.4 **No correspondence will be entertained regarding tender after submission of tender document.**

Sd/-

Managing Director

Signature of tenderer ***Chhattisgarh Rajya Sahakari Dugdh Mahasangh Maryadit, Urla, Durg***

SCHEDULE II

(to be filled in and submitted along with the offer by the tenderer)

FORM -A

I/We hereby furnish particulars of our firm as under :

1	Name of the firm	M/s. …….....
2	Address of the firm	Office..... Factory.....
3	Telephone no/ Mobile No.	Office..... Factory .....
4	Name of proprietor/ partner Contact no. (mobile)	....
5	Registration No. & date, Certificate issuing authority.	....
6	GST No. with India Govt. certificate photocopy	…….
7	Customers on current list	i..... ii..... ii..... iii..... iv.....
8	Are you Working Civil Work to any other cooperative dairies (if yes, give clientele list)	....
9	Whether the firm was black-listed/debarred or penalized by any Central or State govt. Organization at any time.	**/Yes/No/**
10	If the reply is ' Yes', when & why? Give reasons in detail	....

I/We undertake that the information furnished in this tender document is correct to the best of my/our knowledge and belief.

Date:

Place :

Seal &Signature of the authorized signatory of the firm

SCHEDULE-III-Offer Rate

(to be filled in and submitted by the tenderer)

To,
The Managing Director
Chhattisgarh State Cooperative Dairy Federation Limited, Urla, Durg.- 490025 (CG)

Dear Sir,

With reference to your tender ref. no..... ..... for.....(item) , we are pleased to offer our rates as under :

SN	Name of the Works	QTY	Dimension	Estimated Cost Rs. (In Lakh)	Amount EMD (Rs.)	RATE (Bid to be offered on percentage (%) rate (Below/Above) as per PWD-SOR- w.e.f. 01/01/2015 basis)	Actual Amt Rs.
1	Store Godown for Ghee other Milk Product & Packing Materials	01 Job	31.10x10.50x 3.20 mtr	20.90	**Rs. 45000/-**		
2	Store Godown for SMP	01 Job	21.30x7.00x 7.80mtr	14.79	**Rs. 30000/-**		
Total Project Cost.				**35.69**			

Place : .....
Date : .....

Signature of the authorized signatory
with seal of the firm

Scope of Works (BOQ)-Store Gowdown-01

(i) DETAIL ESTIMATE OF PROPOSED SHED EXISTING BUILDING ABOVE CANTEEN AREA							
	[Based on PWD SOR For Building works-2015						
S.No	**PARTICULAR**	**No.**	**L**	**B**	**D/H**	**QTY.**	**UNIT**
1	Demolishing brick masonry including arches stacking of serviceable material disposal of unserviceable material within 50 meters lead.						
	(PWD BUILDING SOR NO. 16.3/146)						
	In cement mortar.						
	(PWD BUILDING SOR NO. 16.3.3/146)						
	PARAPET WALL	2	31.10	1.00	0.23	14.31	
	PARAPET WALL	2	10.50	1.00	0.23	4.83	
						19.14	CUM
2	Demolishing R.C.C. work including stacking of steel bars and disposal of unserviceable material within 50 metre lead.						
	(PWD BUILDING SOR NO. 16.42/149)						
	FOR COLUMN	**36**	**0.30**	**0.40**	**1.00**	4.32	CUM
3	Brick work with modular well burnt clay bricks of crushing strength not less than 35 kg/sqcm and water absorption not more than 20% in foundation and plinth in:						
	(PWD BUILDING SOR NO. 7.1/44)						
	Cement Mortar 1:4 (1 Cement : 4 Coarse Sand)						
	(PWD BUILDING SOR NO. 7.1.2/44)						
	WALL	2	31.10	0.23	3.20	45.78	
	…..DO….	3	10.50	0.23	3.20	23.18	
	Deduction(-) window	8	1.80	1.35	0.23	-4.47	
	Deduction(-)D	3	1.00	2.10	0.50	-3.15	
						61.34	CUM
4	Extra for brick work in superstructure above plinth level for every floor or part thereof in addition to rate for foundation and plinth:						
	(PWD BUILDING SOR NO. 7.6/45) FOR FIRST FLOOR					**61.34**	CUM
5	12mm thick cement plaster of mix:						
	(PWD BUILDING SOR NO. 11.2/103)						
	In Cement mortar 1:6(1 cement :6 fine sand)						
	(PWD BUILDING SOR NO. 11.2.4/103)						
	wall	2	31.10	3.50		217.70	
	…..DO….	3	10.50	3.50		110.25	
	Deduction(-) window	8	1.80	1.35		-19.44	
	Deduction(-)D	3	1.00	2.10	0.50	-3.15	
						305.36	SQM
6	Providing and making 6mm thick cement plaster of mix:						
	In Cement mortar 1:4 (1 cement : 4 fine sand)						
	(PWD BUILDING SOR NO. 11.1.2/103)						
	Store-1	1	15.55	10.50		163.27	
	Store-2	1	15.55	10.50		163.27	
	CHAJJA	10	2.20	0.60		13.20	
						339.74	SQM
7	Providing and making 12mm thick cement plaster of mix: In Cement Mortar 1:5 (1 cement : 5 fine sand)						
	(PWD BUILDING SOR NO. 11.2.2/103)						
	inside store-1	2	15.55		3.20	99.52	
	…..DO….	2	10.50		3.20	67.20	
	inside store-2	2	15.55		3.20	99.52	
	…..DO….	2	10.50		3.20	67.20	
	Deduction(-) window	8	1.80	1.35		-19.44	
	Deduction(-)D	3	1.00	2.10	0.50	-3.15	
						310.85	SQM
8	Providing and making 15mm thick cement plaster on the rough side of single or half brick wall of mix: In Cement Mortar 1:5 (1 cement : 5 fine sand)						
	(PWD BUILDING SOR NO. 14.12/133)						
	outer face	2	31.10		4.50	279.90	
	…..DO….	2	10.50		4.50	94.50	
	Deduction(-) window	8	1.80	1.35		-19.44	
	Deduction(-)D	2	1.00	2.10	0.50	-2.10	
						352.86	SQM

9	Applying one coat of cement primer on wall surface (applied @ 0.80 litrs/10 sqm) complete.						
	(PWD BUILDING SOR NO. 14.12/133)						
						279.00	SQM
10	Finishing walls with water proofing cement paint of required shade to give an even shade.						
	(PWD BUILDING SOR NO. 14.14/133)						
	On new work (Two or more coats applied @ 3.84 kg/10 sqm)						
	(PWD BUILDING SOR NO. 14.14.1/133)						
						352.86	SQM
11	Painting on new work (two or more coats) to give an even shade with:						
	(PWD BUILDING SOR NO. 14.22/134)						
	Satin synthetic enamel paint						
	(PWD BUILDING SOR NO. 14.22.1/134)						
	W	16	1.80	1.35		38.88	
						38.88	SQM
12	Providing and fixing factory made ISI marks steel doors, windows and ventilators side/ top/ centre hung made up of standard rolled steel section conforming to IS 1038:1968 (viz. F7D, F4B, K11 and K12B etc.), joints mitred and flash butt and sash bars tenoned and riveted/ welded with 10 cm long lugs of size 15x3mm embedded in cement concrete block 15x10x10 cms of 1:3:6 (1 cement :3 Coarse sand: 6 graded stone aggregate 20 mm nominal size) or rawl plugs and screws or with bolts and nuts as required including providing and fixing of hinges, pivots, handles, pegs, stays, rolling devices, locking arrangements, spring catch etc., as required complete including applying a priming coat of red oxide zinc chromate primer.						
	(PWD BUILDING SOR NO. 9.17/81)				KG/SQM		
	W	8	1.80	1.35	20.00	388.80	
						388.80	kg
13	Providing and fixing float glass panes with steel glazing clips and special metal sash putty of approved make in steel doors, windows, ventilators:						
	(PWD BUILDING SOR NO. 9.21/82)						
	4 mm thick						
	(PWD BUILDING SOR NO. 9.21.1/82)						
	W	8	1.80	1.35		19.44	sqm
14	Providing and fixing M.S. frames of doors, windows, ventilators and cupboards joints mitred and welded with 15x3 mm lugs 10cm long embedded in cement concrete blocks 15x10x10cm of grade M-10 or with wooden plugs and screws or with dash fastener or rawl plugs and screws or with fixing clips or with bolts and nuts as required including fixing of necessary butt hinges and screws and applying a priming coat of approved steel primer.						
	(PWD BUILDING SOR NO. 9.16/81)						
	Angle-iron frames						
	(PWD BUILDING SOR NO. 9.16.2/81)						
	D	3	5.20			15.60	
	3.5KG/RM		36.40			36.40	
						52.00	KG
15	Providing and fixing flush door shutters, conforming to IS : 2202 (Part-I), decorative type core of block board construction with frame of first class hard wood and well matched teak ply veneering with vertical grains or cross bands and face veneers on both faces of shutters excluding hinges.						
	(PWD BUILDING SOR NO. 8.12/56)						
	40 mm. thick (single leaf)						
	(PWD BUILDING SOR NO. 8.12.1/56)						
	D	3	1.00	-	2.100	6.30	
						6.30	sqm
16	Providing and fixing stainless steel butt hinges IS : 12817 marked with necessary stainless steel screws etc complete.						
	(PWD BUILDING SOR NO. 8.132/70)						
	125x2.5mm (heavy)						
	(PWD BUILDING SOR NO. 8.132.2/70)						
		3	6.00			18.00	each

17	Providing and fixing stainless steel sliding door bolts with 16mm rod, 2.5mm thick flap, necessary stainless steel nuts bolts and screws etc complete.						
	(PWD BUILDING SOR NO. 8.137/71)						
	300mm						
	(PWD BUILDING SOR NO.8.137.1/71)						
		3	2.00			6.00	each
18	Providing and fixing stainless steel door latch with 12mm rod, 2.5mm thick flap, necessary stainless steel screws etc complete.						
	(PWD BUILDING SOR NO. 8.138/71)						
	300mm						
	(PWD BUILDING SOR NO. 8.138.1/71)						
		3				3.00	each
19	Providing and fixing stainless steel tower bolts (Barrel type) with necessary stainless steel screws etc complete.						
	(PWD BUILDING SOR NO. 8.139/71)						
	250x10mm						
	(PWD BUILDING SOR NO. 8.139.1/71)						
		10				10.00	each
20	Providing and fixing Stainless steel "D" shape door handles made of 10mm dia rod with necessary stainless steel screws etc complete.						
	(PWD BUILDING SOR NO. 8.141/72)						
	125mm						
	(PWD BUILDING SOR NO. 8.141.3/72)						
		20				20.00	each
21	Providing and fixing stainless steel hanging door stopper with necessary stainless steel screws complete.						
	(PWD BUILDING SOR NO. 8.143/72)						
	Double						
	(PWD BUILDING SOR NO. 8.143.2/72)	10				10.00	each
22	FIXING OF REBARS HILTI CHEMICAL RE 500						
	(NON SOR)						
	(A) 8 MM DIA DEPTH 100 MM					**10.00**	NOS.
	(B) 10 MM DIA DEPTH 100 MM					**10.00**	NOS.
	(C) 12 MM DIA DEPTH 120 MM					**36.00**	NOS.
	(D) 16 MM DIA DEPTH 160 MM					**108.00**	NOS.
23	Providing and laying nominal mix reinforced cement concrete with crushed stone aggregate using concrete mixer in all works upto plinth level excluding cost of form work.						
	(PWD BUILDING SOR NO. 3.2/23)						
	1:1½:3 (1 cement : 1½ coarse sand : 3 graded stone aggregate 20mm nominal size).						
	(PWD BUILDING SOR NO. 3.2.1/23)						
	SLAB	1	31.10	10.50	0.20	33.20	
	COLUMN	36	0.30	0.40	3.50	15.12	
	TOP TIE BEAM	1	93.70	0.23	0.40	8.62	
	LINT.	1	93.70	0.23	0.40	8.62	
	D	3	1.40	0.23	0.23	0.22	
	W	8	2.20	0.23	0.23	0.93	
	CHAJJA	8	2.20	0.60	0.10	1.06	
		2	1.40	0.60	0.10	0.17	
						67.94	Cum
24	Extra for laying PCC/RCC of any grade in superstructure above plinth level for every floor or part thereof in addition to rate for foundation and plinth:						
	(PWD BUILDING SOR NO. 3.4.1/23) FOR FIRST FLOOR					**67.94**	Cum
25	Providing and placing in position reinforcement for R.C.C. work including straightening, cutting, bending, binding etc. complete as per drawings including cost of binding wire in foundation and plinth all complete:						
	(PWD BUILDING SOR NO. 3.12.1/23)						
	Thermo-Mechanically treated bars FE 415						
	125 kg per cum	1	68.09		125.00	**8511.25**	kg

26	Providing and fixing form work including centring, shuttering, strutting, staging, propping bracing etc. complete and including its removal at all levels, for:						
	(PWD BUILDING SOR NO. 2.1/16)						
	Columns, Pillars, Piers and likes- rectangular or square in shape						
	(PWD BUILDING SOR NO. 2.1.5/16)						
	For slab	1	31.10	10.50		326.55	
	For column footing	36	1.40		0.15	7.56	
						334.11	SQM
	Beams, lintels, cantilevers & walls						
	(PWD BUILDING SOR NO. 2.1.8/16)						
	TOP TIE BEAM	2	93.70		0.40	74.96	
	LINT.	2	93.70		0.40	74.96	
	D	6	1.40		0.23	1.93	
	BOTTOM	3	1.40		0.23	0.97	
	W	16	2.20		0.23	8.10	
	BOTTOM	8	2.20		0.23	4.05	
						164.96	SQM
	Weather shade, chhajja, Cornices and mouldings						
	(PWD BUILDING SOR NO. 2.1.13/16)						
	CHAJJA	8	2.40	0.70		13.44	
	CHAJJA	2	1.60	0.70		2.24	
						15.68	SQM
27	KOTA stone slab 25mm thick in risers and treads of steps, skirting dado and pillar laid in 12mm (Average) thick cement mortar 1:3 (1 cement : 3 coarse sand) and jointed with grey cement slurry mixed with pigment to match the shade of the slab including rubbing and polishing complete. (single stone is to be used for riser and treads of steps and the width of stone for skirting and dado shall be equal to the height of skirting/ dado up to length of 1.0 M.)						
	(PWD BUILDING SOR NO. 12.50/118)						
	Store-1	1	15.55	10.50		163.27	
	Store-2	1	15.55	10.50		163.27	
						326.54	sqm

Layout Store Gowdown-01

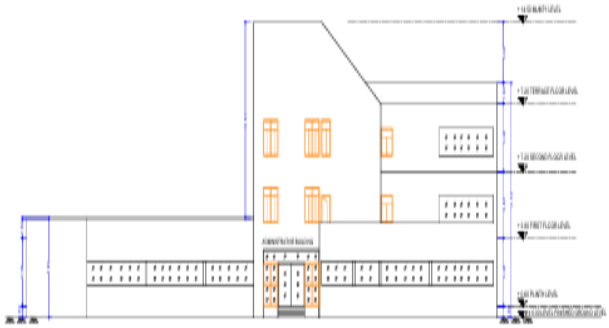

EXISTING FRONT ELEVATION

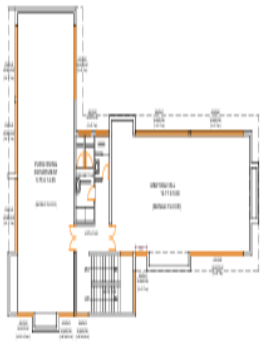

EXISTING SECOND FLOOR PLAN

EXISTING GROUND FLOOR PLAN

EXISTING FIRST FLOOR PLAN

Scope of Works (BOQ)-Store Gowdown-02

DETAIL ESTIMATE:-SMP STORE CONSTRUCTION (MAIN DAIRY PLANT URLA)							
S.NO.	**Description Of Items**	**NO.**	**L**	**B**	**D/H**	**QTY.**	**UNIT**
1	Surface dressing of the ground including removing vegetation and making up undulations and in-equalities not exceeding 15 cms in depth/ height including disposal of rubbish upto 1.5 m lift and lead upto 50m (at least 5m away from the dressed area).						
	PWD BUILDING SOR NO.1.2/9						
		1	28.26	8.00		226.08	sqm
2	Excavation for all types and sizes of foundations, trenches and drains or for any other purpose including disposal of excavated stuff upto 1.5 m lift and lead upto 50m (at least 5m away from the excavated area), including dressing and leveling of pits. (i) In all types of soils.						
	PWD BUILDING SOR NO.1.1.1/9						
	C	15	1.5	1.5	1.8	60.75	cum
	(ii) Extra for every additional lift of 1.5 m or part thereof.						
	PWD BUILDING SOR NO. 1.6/10						
	All types of soils						
	PWD BUILDING SOR NO. 1.6.1/10						
	C	15	1.5	1.5	0.6	20.25	cum
3	Providing and laying nominal mix plain cement concrete with crushed stone aggregate using concrete mixer in all works upto plinth level excluding cost of form work.						
	PWD BUILDING SOR NO.3.1/23						
	(i) 1:4:8 (1 cement : 4 coarse sand : 8 graded stone aggregate 40mm nominal size).						
	PWD BUILDING SOR NO.3.1.2/23						
	FOR FOOTING	15	1.5	1.5	0.15	5.06	
	below ground beam	2	21.3	0.3	0.1	1.278	
	hall	1	21.3	7	0.15	22.36	
					TOTAL	28.69	cum
4	Providing and filling in plinth with sand/ Crusher dust and hard moorum under floor in layers not exceeding 20cm in depth consolidating each deposited layer by ramming and watering, including dressing etc. complete.						
	PWD BUILDING SOR NO.1.18/11						
	C	15	1.5	1.5	0.7	23.62	
	HALL	1	21.3	7	0.6	89.46	
	DEDUCTION OF PCC	-15	1.5	1.5	0.15	-5.06	
	DEDUCTION OF RCC FOOTING	-15	1.3	1.3	0.3	-7.6	
	COLLUM UPTO GL						
		-15	0.2	0.35	1.2	-1.26	
					TOTAL	99.16	cum
5	Providing and laying nominal mix reinforced cement concrete with crushed stone aggregate using concrete mixer in all works upto plinth level excluding cost of form work.						
	PWD BUILDING SOR NO.3.2.1/23						
	1:1½:3 (1 cement : 1½ coarse sand : 3 graded stone aggregate 20mm nominal size).						
	Footing						
	F1/C1	15	1.3	1.3	0.3	7.6	
	Collum upto GL						
		15	0.2	0.35	1.2	1.26	
	ground beam	2	21.3	0.3	0.2	2.556	
		2	7	0.3	0.2	0.84	
	column upto ngl to plinth level	15	0.2	0.35	1.82	2.00	
	upto slab level	15	0.35	0.2	7.8	8.19	
	wall upto beam						
		2	21.3	0.35	0.2	2.98	
		2	7.00	0.35	0.2	1.00	
	Lintel Beam						
	main door	3	4.57	0.2	0.2	0.55	
	FOR CHHAJJA	1	4.57	0.6	0.1	0.27	
					TOTAL	27.24	cum
6	Extra for laying PCC/RCC of any grade in superstructure above plinth level for every floor or part thereof in addition to rate for foundation and plinth:						
	PWD BUILDING SOR NO.3.4/23						
	Column upto ngl to plinth level	15	0.2	0.35	1.82	2.00	
	upto slab level	15	0.35	0.2	7.8	8.2	
	wall upto beam	2	21.3	0.35	0.2	2.00	
		2	7.00	0.35	0.2	1.00	
					TOTAL	13.20	cum

7	Providing and placing in position reinforcement for R.C.C. work including straightening, cutting, bending, binding etc. complete as per drawings including cost of binding wire in foundation and plinth all complete:						
	PWD BUILDING SOR NO.3.12/24						
	Thermo-Mechanically treated bars FE 415						
	PWD BUILDING SOR NO.3.12.1/24						
	Qty same as itam no. 3.2.1.	1	27.68	Hence total M20 qty.110kg/cum		3044.8	kg
8	Providing and fixing form work including centring, shuttering, strutting, staging, propping bracing etc. complete and including its removal at all levels, for:						
	PWD BUILDING SOR NO. 2.1/16						
	(I) Foundations, footings, bases of columns plinth beam, curtain wall in any shape and size and all type of wall below plinth level.						
	PWD BUILDING SOR NO. 2.1.1/16						
	FOR FOOTING F1	4	15	1.3	0.3	23.4	
	COLUMN UPTO GL	2	15	1.1	1.2	39.6	
	FOR GROUND BEAM	2	21.3		0.3	12.78	
		2	7.00		0.3	4.2	
					TOTAL	80.00	sqm
	Columns, Pillars, Piers and likes- rectangular or square in shape						
	PWD BUILDING SOR NO.2.1.5/16						
	COLUMN UPTO WALL TOP LEVEL						
	C1	15	1.1		7.8	128.7	sqm
	Beams, lintels, cantilevers & walls						
	(PWD BUILDING SOR NO.2.1.8/16)						
	Lintel Beam						
	main door	3	4.57		0.2	2.74	
	Bottom	1	4.32		0.2	0.86	
	wall upto beam						
	Beams	4	21.3		0.45	38.34	
	Bottom	2	21.56		0.2	8.62	
	…….DO….	4	7.00		0.45	12.6	
	Bottom	2	7.23		0.2	3.00	
					TOTAL	66.16	sqm
9	Brick work with modular well burnt clay bricks of crushing strength not less than 35 kg/sqcm and water absorption not more than 20% in foundation and plinth in:						
	PWD BUILDING SOR NO.7.1/44						
	Cement Mortar 1:4 (1 cement : 4 coarse sand)						
	PWD BUILDING SOR NO.7.1.2/44						
	WALL	2	7.00	0.23	6.00	19.32	
	DEDUCTION (-)						
	D	1	4.57	4.57	0.5	-10.44	
					TOTAL	8.88	cum
10	Extra for brick work in superstructure above plinth level for every floor or part thereof in addition to rate for foundation and plinth:						
	PWD BUILDING SOR NO.7.6/45					8.88	cum
11	Supplying and fixing rolling shutter of approved makes made of M.S. laths interlocked together through their entire length and jointed together at the end by end locks, mounted on specially designed pipe shaft with brackets, side guides and arrangements for inside and out side locking with push and pull arrangement complete but excluding the cost of top cover and spring.						
	PWD BUILDING SOR NO.9.27.1/83						
	80x1.25mm M.S. Laths	3	4.57		4.57	62.65	sqm
	Providing and fixing 27.5cm long wire spring for rolling shutters.	3	9			27	EACH
	Providing and fixing M.S. sheet top cover for rolling shutter						
	1.25mm thick	3	4.26		0.9	11.502	sqm
	Providing and fixing ball bearing for rolling shutters.	3	4.57			13.71	EACH
12	(i) Providing and making 6mm thick cement plaster of mix						
	PWD BUILDING SOR NO.11.1/103						
	In Cement mortar 1:3 (1 cement : 3 fine sand)						
	PWD BUILDING SOR NO.11.1.2/103						
	CHHAJJA	1	4.57		0.6	2.74	sqm
	(ii) Providing and making 12mm thick cement plaster of mix:						
	PWD BUILDING SOR NO.11.2.2/103						
	In Cement Mortar 1:4 (1 cement : 4 fine sand)						
	WALL	2	7.00		6.00	84.00	
	….DO…	2	7.00		6.00	84.00	
		2	21.30		6.00	255.6	
	DEDUCTION(-)						
	D	3	4.57		4.57	-62.65	
					TOTAL	361.00	sqm
	(iii) Providing and making 18mm thick cement plaster in two coats with under layer of 12mm thick plaster 1:5 (1 cement : 5 fine sand) and top layer of 6mm thick with cement plaster 1:3 (1 cement : 3 fine sand) finished rough with sponge.						
	PWD BUILDING SOR NO.11.8/104						
						361.00	sqm

	White washing with lime to give an even shade.						
13	PWD BUILDING SOR NO.14.5/132						
	On new work (Three or more coats)						
	PWD BUILDING SOR NO.14.5.1/132					361.00	sqm
14	Preparation of wall surface by applying a coat of putty comprising of chalk mitti, varnish and white lead in ratio 2½:1:1 (2½ kg chalk mitti : 1 litre varnish : 1 kg white lead) respectively, sand papering and making the surface smooth to proper shape and presentable conditions.						
	PWD BUILDING SOR NO.14.4/133						
	WALL					277.00	sqm
15	Applying one coat of cement primer on wall surface (applied @ 0.80 litrs/10 sqm) complete.						
	PWD BUILDING SOR NO.14.12/133						
						361.00	sqm
16	Finishing walls with water proofing cement paint of required shade to give an even shade.						
	PWD BUILDING SOR NO.14.14.1/133						
	On new work (Two or more coats applied @ 3.84 kg/10 sqm)						
						361.00	sqm
17	Painting on new work (two or more coats) to give an even shade with						
	PWD BUILDING SOR NO.14.22/134						
	Satin synthetic enamel paint						
	PWD BUILDING SOR NO.14.22.1/134						
	D	3x2	4.57	4.57		125.31	sqm
18	Steel work in tubular (round, square or rectangular hollow tubes etc.) structure in built-up sections, trusses and frame work including cutting, hoisting, fixing in position upto a height of 5m above plinth level, consisting of columns trusses, roof and bottom purlins, base plate, holding down bolts, wind ties bracing (if required), bolts, nuts and washers for fastening etc. complete with applying a priming coat of red oxide zinc chromate primer.						
	PWD BUILDING SOR NO.9.3.1/80						
	Electric resistance or induction butt welded tubes Grade-250						
	20 kg/sqm	1	21.30	7.00	20kg	2982	kg
19	Supply and fixing of precoated galvanized iron profile sheets (size, shape and pitch of corrugation as approved by Engineer-in-charge) 0.50 mm +/- 5% total coated thickness (TCT), Zinc coating 120gsm as per IS: 277 in 240mpa steel grade, 5-7 microns epoxy primer on both side of the sheet and polyester top coat 15-18 microns. Sheet should have protective guard film of 25 microns minimum to avoid scratches while transportation and should be supplied in single length upto 12 metre or as desired by Engineer-in-charge. The sheet shall be fixed using self drilling /self tapping screws of size (5.5x 55mm) with EPDM seal or with polymer coated J or L hooks, bolts and nuts 8mm diameter with bitumen and G.I. limpet washers or with G.I. limpet washers filled with white lead complete upto any pitch in horizontal/ vertical or curved surfaces excluding the cost of purlins, rafters and trusses and including cutting to size and shape wherever required.						
	PWD BUILDING SOR NO.10.11/91						
		1	21.30	7.00		149.1	sqm
19	Providing and fixing 15 cm. wide 45cm. overall semi circular plain G.I. sheet gutter with iron brackets 40x3 mm size, bolts, nuts and washers etc. including making necessary connections with rain water pipe complete as per designs.						
	(PWD BUILDING SOR NO. 10.9/91)						
	0.80 mm thick sheet						
	(PWD BUILDING SOR NO. 10.9.1/91)						
	FOR GUTTER	2	21.30			42.6	METRE
20	Providing and fixing on wall face or under floor UV stabilized Unplasticised Rigid PVC pipes (single socketed) having 3.2mm wall thickness conforming to IS : 13592 (4kg/sqcm) including required couplers, jointing with seal ring conforming to IS : 5382 leaving 10 mm gap for thermal expansion etc complete.						
	(PWD BUILDING SOR/18.76/170)						
	150 mm dia pipe.						
	(PWD BUILDING SOR/18.76.3/170)						
	Rain water pipe	4	7.5			30.00	METRE

21	Providing and fixing double scaffolding system (cup lock type) on the exterior side, upto seven story height made with 40mm dia. M.S. tube 1.5 m centre to centre horizontal & vertical tubes joining with cup & lock system with M.S. tubes, M.S. tube challies, M.S. clamps and M.S. staircase system in the scaffolding for working platform etc. and maintaining it in a serviceable condition for the required duration as approved and removing it thereafter. The scaffolding system shall be stiffened with bracings, runners, connection with the building etc wherever required for inspection of work at required locations with essential safety features for the workmen etc. complete as per directions and approval of Engineer-in-charge. The elevational area of the scaffolding shall be measured for payment purpose. The payment will be made once irrespective of duration of scaffolding. (To be used for maintenance work judicially necessary deduction for scaffolding in the existing item to be done).						
	(PWD BUILDING SOR/17.34/155)						
	Qty same as item no. 11.2.2					361.00	sqm
22	Providing and laying leveling course / profile corrective course with bituminous macadam						
	With minimum 40-60 TPH capacity hot mix plant using crushed aggregates of Grading-1 premixed with bituminous binder @ 3.1% transported to site and laid over a previously prepared surface with paver finisher to the required grade, level and alignment and rolled as per clause-501.6 and 501.7 to achieve the desired compaction complete in all respect and as per relevant clause section 500.						
	(PWD ROAD SOR 5.19/23)						
	EXISTING ROAD	5%					
	store to side road	1	60.00	4.00	0.050	12.00	cum
23	Tack coat Providing and applying tack coat with bitumen emulsion (RS-1, grade confirming to IS:8887) using emulsion pressure distributor on the prepared bituminous/granular surface cleaned with mechanical broom and as per clause 503.						
	(PWD ROAD SOR 5.2/19)						
	store to side road	1	40.00	4.00		160.00	metre
24	Bituminous Concrete (Providing and laying bituminous concrete with minimum 40-60 TPH capacity hot mix plant using crushed aggregates of specified grading, premixed with bituminous binder @ 5.0 to 6.0% by weight of total mix of mix and filler, transporting the hot mix to work site, laying with a hydrostatic paver finisher with sensor control to the required grade, level and alignment, rolling with smooth wheeled, vibratory and tandem rollers to achieve the desired compaction as per MORTH specification clause No. 507 complete in all respects)						
	(PWD ROAD SOR 5.5/20)						
	With mechanical paver finisher						
	for Grading II (13.2 mm nominal size) with bitumen 6.0 %						
	store to side road	1	40.00	4.00	0.025	4.00	cum
25	Painting Lines, Dashes, Arrows etc on Roads in Two Coats on New Work (Painting lines, dashes, arrows etc on roads in two coats on new work with ready mixed road marking paint conforming to IS:164 on bituminous surface, including cleaning the surface of all dirt, dust and other foreign matter, demarcation at site and traffic control)						
	(PWD ROAD SOR 8.11/30)						
	Up to 10 cm in width	2.5	40.00		0.08	8.00	sqm

Layout Store Gowdown-02

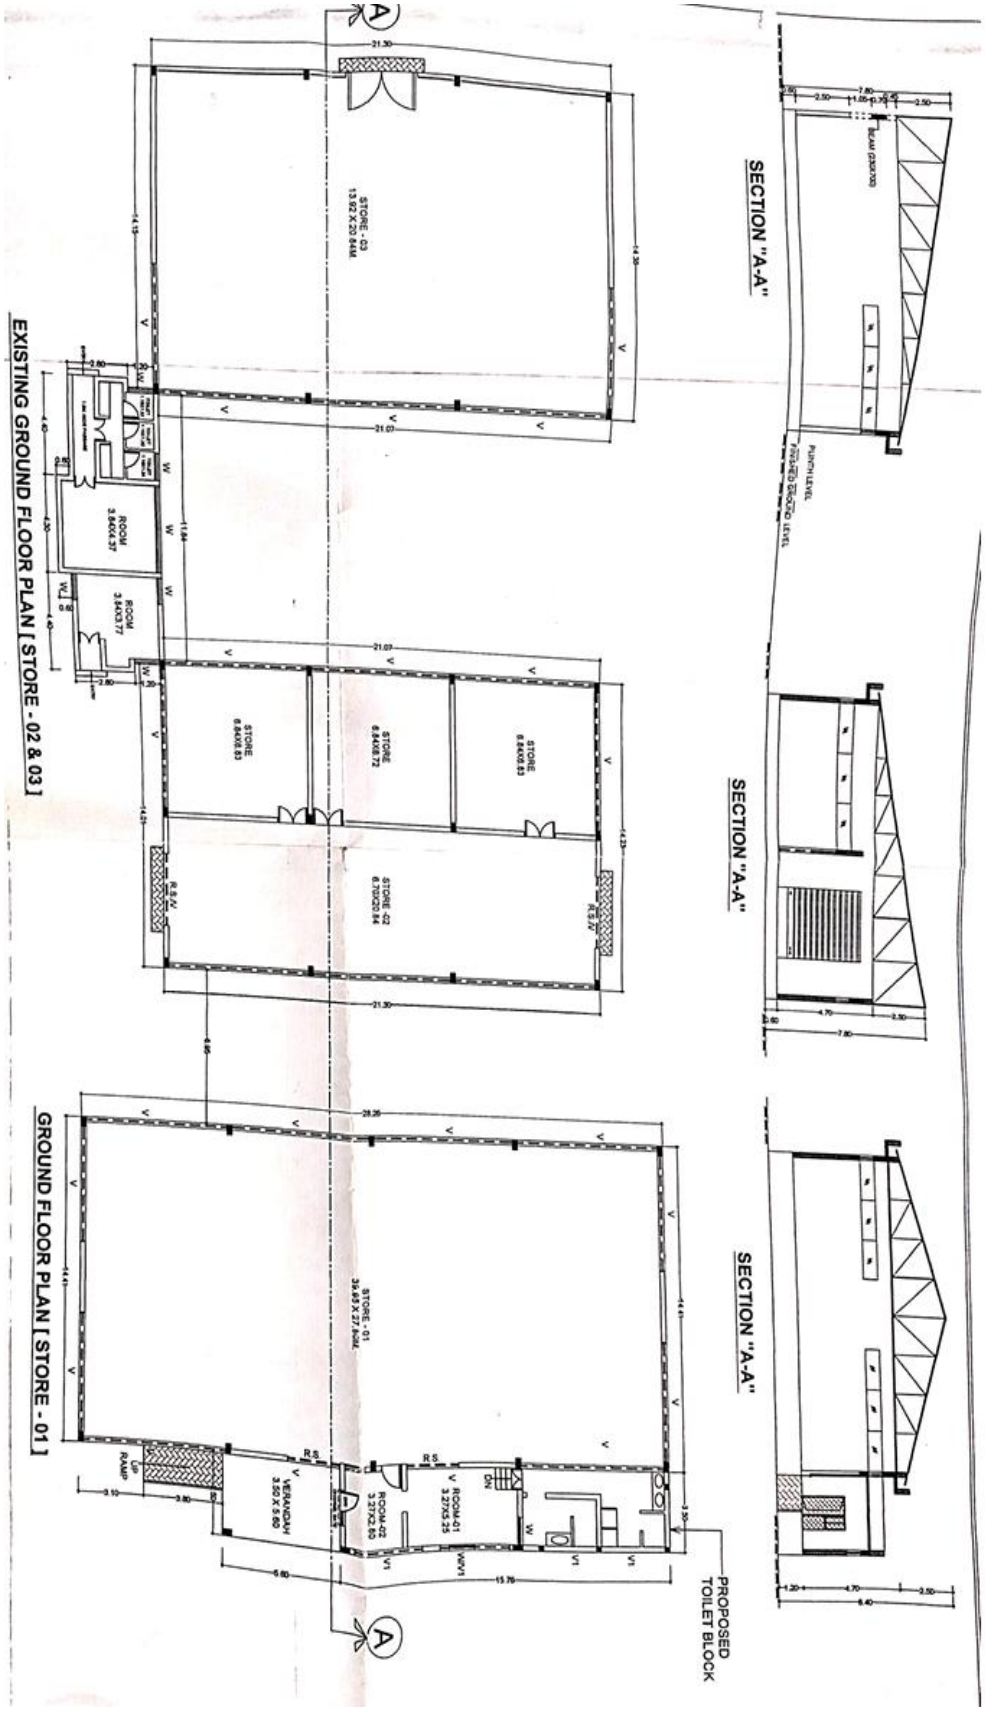

PRE CONTRACT INTEGRITY PACT

1. GENERAL

This pre-bid contract Agreement (herein after called the integrity pact) is made on…….....…… day of the month ……20……, between, the Government of Chhattisgarh acting through the Managing Director, Chhattisgarh Rajya Sahakari Dugdh MahasanghMaryadit (Designation of the officer, Department) government of Chhattisgarh (hereinafter called the "BUYER", which expression shall mean and include, unless the context otherwise requires, his successors in the office and assigns) and the First party, proposes to procure ……. (name of Work) and M/s ……..... represented by Shri ……...…….. Post…….. (here in after called the "BIDDER/Seller", which expression shall mean and include, unless the context otherwise requires, his successors an permitted assigns) and the second party, is willing to offer/has offered.

WHEREAS the BIDDER is a Private Company/Public Company/Government/ undertaking /partnership/Registered Export Agency, Constituted in accordance with the relevant law in the matter and the BUYER is a Ministry/Department of the Government, performing its function on behalf of the Government of Chhattisgarh.

2. OBJECTIVES

NOW, THEREFORE, the BUYER and the BIDDER agree to enter into this pre contract agreement, hereinafter referred to as integrity Pact, to avoid all forms of corruption by following a system that is fair, transparent and free from any influence/prejudiced dealings prior to, during and subsequent to the Contract to be entered into with a view to :-

Enabling the BUYER to obtain the desired Store/Equipment/Work/Service at a competitive price in conformity with the defined specifications by avoiding the high cost and the distortionary impact of corruption on public procurement, and Enabling the BIDDERS to abstain from bribing of indulging in any corrupt practices in order to secure the contract by providing assurance to them that their competitors will also abstain from bribing any corrupt practices and the BUYER will commit to prevent corruption, in any form, by its official by following transparent procedures.

3. COMMITMENTS OF THE BUYER

The BUYER commits itself to the following:-

The BUYER undertakes that no official of the BUYER, connected directly or indirectly with the contract, will demand, take promise for or accept, directly or through intermediaries, any bribe, consideration, gift, reward, favour or any material or immaterial benefit or any other advantage from the BIDDER, either for themselves or for any person, organization or third party related to the contract in exchange for an advantage in the bidding process, bid evaluation, contracting or implementation process related to the contract.

The BUYER will, during the pre-contract stage, treat BIDDERs alike, and will provide to all BIDDERs the same information and will not provide any such information to any particular BIDDER which could afford an advantage to that particular BIDDER in comparison to the other BIDDERs.

All the officials of the BUYER will report the appropriate Government office any attempted or completed breaches of the above commitments as well as any substantial suspicion of such a breach.

In case any such preceding misconduct on the part of such official(s) is reported by the BIDDER to the BUYER with the full and verifiable facts and the same prima facie found to be correct by the BUYER, necessary disciplinary proceedings, or any other action as deemed fit, including criminal proceedings may be initiated by the BUYER and such a person shall be debarred from further dealings related to the contract process. In such a case while an enquiry is being conducted by the BUYER the proceedings under the contract would not be stalled.

4. <u>COMMITMENTS OF THE BIDDER</u>

The BIDDER commits itself to take all measures necessary to prevent corrupt practices, unfair means and illegal activities during any stage of its bid or during any pre-contract or post-contract stage in order to secure the contract or in furtherance to secure it and in particular commititself to the following:-

The BIDDER will not offer, directly or through intermediaries, any bribe, gift, consideration, reward, favour, any material or immaterial benefit or other advantage, commission, fees, brokerage or inducement to any official of the BUYER, connected directly or indirectly with the biding process, or to any person, organization or third party related to the contract in exchange for any advantage in the bidding, evaluation, contracting and implementation of the contract.

The BIDDER further undertakes that it has not given, offered or promised to give, directly or indirectly any bribe, gift, consideration, reward, favour, any material or immaterial benefit or other advantage, commission, fees, brokerage, or inducement to any official of the BUYER or otherwise in procuring the contract of forbearing. To do or having done any act in relation to the obtaining or execution of the contract or any other contract with the Government for showing or forbearing to show favour or disfavor to any person in relation to the contract or any other contract with the Government.

The BIDDER further confirms and declares to the BUYER that the BIDDER is the original Manufacture/Integrator/Authorized government sponsored export entity of the stores and has not engaged any individual or firm or company whether Indian or foreign to intercede, facilitate or in any way to recommend to the BUYER or any of its functionaries, whether officially or unofficially to the award of the contract to the BIDDER, nor has any amount been paid, promised or intended to be paid to any such individual, firm or company in respect of any such intercession, facilitation or recommendation.

The BIDDER, either while presenting the bid or during pre-contract negotiations or before signing the contract, shall disclose any payment he has made, is committed to or intends to make to officials of the BUYER or their family members, agents, brokers or any other intermediaries in connection with the contract and the details of services agreed upon for such payments.

The BIDDER will not collude with other parties interested in the contract to impair the transparency, fairness and progress of the bidding process, bid evaluation, contracting and implementation of the contract.

The BIDDER will not accept any advantage in exchange for any corrupt practice, unfair means and illegal activities.

The BIDDER shall not use improperly, for purpose of competition or personal gain, or pass on to others, any information provided by the BUYER as part of the business relationship, regarding plans, technical proposal and business details, including information contained in any electronic data carrier. The BIDDER also undertakes to exercise due and adequate care lest any such information is divulged.

The BIDDER commits to refrain from giving any complaint directly or through any other manner without supporting it with full and verifiable facts.

The BIDDER shall not instigate or cause to instigate any third person to commit any of the acts mentioned above.

5. <u>PREVIOUS TRANSGRESSION</u>

The BIDDER declares that no previous transgression occurred in the last three years immediately before signing of the Integrity Pact with any other company in any country in respect of any corrupt practices envisaged hereunder or with any public sector Enterprise in India or any Government Department in India that could justify BIDDER‟s exclusion from the tender process. If the BIDDER makes incorrect statement on this subject, BIDDER can be disqualified from the tender process or the contract, if already awarded, can be terminated for such reason.

6. EARNEST MONEY (SECURITY DEPOSIT)

Every BIDDER while submitting commercial bid, shall deposit an amount as specified in RFP as Earnest Money/Security Deposit, with the BUYER through Bank Draft in favour of Chhattisgarh Rajya Sahakari Dugdh MahasanghMaryadit. The Earnest Money/Security Deposit shall be valid upto a period of five years or the complete conclusion of the contractual obligations to the complete satisfaction of both the BIDDER and BUYER, including warranty period, whichever is later. In the case of successful BIDDER a clause would also be incorporated in the Article pertaining to Performance Bond in the Purchase Contact that the provisions of Sanctions for violation shall be applicable for forfeiture if Performance Bond in case of a decision by the BUYER to forfeit the same without assigning any reason for imposing sanction for violation of this Pact. No interest shall be payable by the BUYER to the BIDDER on Earnest Money/ Security Deposit for the period of its currency.

7. SANCTIONS FOR VIOLATIONS

Any breach of the aforesaid provisions by the BIDDER or any one employed by it or acting on its behalf (whether with or without the knowledge of the BIDDER) shall entitle the BUYER to take all or any one of the following actions, wherever required:-

(i) To immediately call off the pre contract negotiations without assigning any reason or giving any compensation to the BIDDER. However, the proceeding with the other BIDDER(s) would continue.

(ii) To forfeit fully or partially the Earnest Money Deposit (in pre-contract stage) and/or security Deposit/Performance Bond (after the contract is signed), as decided by the BUYER and the BUYER shall not be required to assign any reason thereof.

(iii) To immediately cancel the contract, if already signed, without giving anycompensation to the BIDDER.

(iv) To recover all sums already paid by the BUYER, and in case of the Indian BIDDER with interest thereon at 2% higher than the prevailing Prime Lending Rate While in case of a BIDDER from a country other than India with interest thereon at 2% higher than the LIBOR. If any outstanding payment is due to the BIDDER from the BUYER in connection with any other contract such outstanding payment could also beutilized to recover the aforesaid sum and interest.

(v) To encash the advance bank guarantee and performance bond/warranty bond, if furnished by the BIDDER, in order to recover the payments already made by the BUYER, along with interest.

(iii) To cancel all or any other contracts with the BIDDER and the BIDDER shall be liable to pay compensation for any loss or damage to the BUYER resulting from such cancellation/ rescission and the BUYER shall be entitled to deduct the amount so payable from the money(s) due to the BIDDER.

(vii) To debar the BIDDER from participating in future bidding processes of the Government of Chhattisgarh for a minimum period of five years, which may be further extended at the discretion of the BUYER.

(viii) To recover all sums paid in violation of this Pact by BIDDER(s) to any middlemen or agent or broker with a view to securing the contract.

(ix) In cases where irrevocable Letters of Credit have been received in respect of any contract signed by the BUYER with the BIDDER, the same shall not beopened.

(x) If the BIDDER or any employee the BIDDER or any person acting on behalf of the BIDDER, either directly or indirectly, is closely related to any of the officers of the BUYER, or alternatively, if any close relative of an officer of the BUYER has financial interest/stake in the BIDDER's firm, the same shall be disclosed by the BIDDER at the time of filling of tender. Any failure to disclose the interest involved shall entitle the BUYER to rescind the contract without payment of any compensation to the BIDDER.

The term close relative for this purpose would mean spouse whether residing with the Government servant or not, but include a spouse separated from the Government servant by a decree or order of a competent court; son or daughter or step son or step daughter and wholly dependent upon Government servant, but does not include a child or step child who is no longer any in any way dependent upon the Government servant or of whose custody the Government servant has been deprived of by or under any law; any other person related, whether by blood or marriage, to the Government servant or to the Government servant's wife or husband and wholly dependent upon Government servant.

(xi) The BIDDER shall not lend to or borrow any money from or enter into any monetary dealings or transactions, directly or indirectly, with any employee of the BUYER, and if he does so, the BUYER shall be entitled forthwith to rescind the contract and all other contracts with the BIDDER. The BIDDER shall be liable to pay compensation for any loss or damage to the BUYER resulting from such rescission and the BUYER shall be entitled to deduct the amount so payable from the money (s) due to the BIDDER.

7.2 The decision of the BUYER to the effect that a breach of the provisions of this pact has been committed by the BIDDER shall be final and conclusive on the BIDDER.However, the BIDDER can approach the Monitor(s) appointed for the purpose of this Pact.

8 FALL CLAUSE

The BIDDER undertakes that it has not supplied/is not supplying similar product/systems or subsystems at a price lower than that offered in the present bid in respect of any other Department of the Government of Chhattisgarh or PSU and if it is found at any stage that similar product/systems or sub systems was supplied by the BIDDER to any other Department of the Government of Chhattisgarh or a PSU at a lower price, than that very price, with due allowance for elapsed time, will be applicable to the present case and the difference in the cost would be refunded by the BIDDER to the BUYER , if the contract has already been concluded.

9. INDEPENDENT MONITORS

The BUYER will appoint Independent Monitors (hereinafter referred to as Monitors) for this Pact.

The task of the Monitors shall be to review independently and objectively, whether and to what extent the parties comply with the obligations under this Pact.

The Monitors shall not be subject to instructions by the representatives of the parties and perform their functions neutrally and independently.

Both the parties accept that the Monitors have the right to access all the documents relating to the project/procurement, including minutes of meetings. The Monitor shall be under contractual obligation to treat the information and documents of the BIDDER/ Subcontractor(s) with confidentiality.

As soon as the Monitor notices, or has reason to believe, a violation of this Pact, he will so inform the Authority designated by the BUYER.

The Monitor will submit a written report to the designated Authority of BUYER/Secretary in the Department/within 8 to 10 weeks from the date of reference or intimation to him by the BUYER/BIDDER and, should the occasion arise, submit proposals for correction problematic situations.

10. FACILITATION OF INVESTIGATION

In case of any allegation of violation of any provisions of this Pact or payment of commission, the BUYER or its agencies shall be entitled to examine all the documents including the Books of Accounts of the BIDDER and the BIDDER shall provide necessary information of the relevant documents and shall extend all possible help for the purpose of such examination.

11. LAW AND PLACE OF JURISDICTION

This Pact is subject to Indian Law, the place of performance and jurisdiction shall be the seat of the BUYER.

12. OTHER LEGAL ACTIONS

The actions stipulated in this Integrity Pact are without prejudice to any other legal action that may follow in accordance with the provisions of the any other law inforce relating to any civil or criminal proceedings.

13. VALIDITY

The validity of this Integrity Pact shall be from the date of its signing and extend up to 5 years or the complete execution of the contract to the satisfaction of both the BUYER and the BIDDER/Seller whichever is later. In case BIDDER is unsuccessful, this Integrity Pact shall expire after six months from the date of the signing of the contract.If one or several provisions of this Pact turn out to be invalid; the remainder of this Pact shall remain valid. In such case the parties will strive to come to an agreement to their original intentions.

14. The parties hereby sign this integrity Pact at ..... on .....

BUYER BIDDER

Name of the Bidder

Name of the Officer
Designation
Department/PSU

Witness Witness

1) ..... 1).....
....

2) ..... 2).....